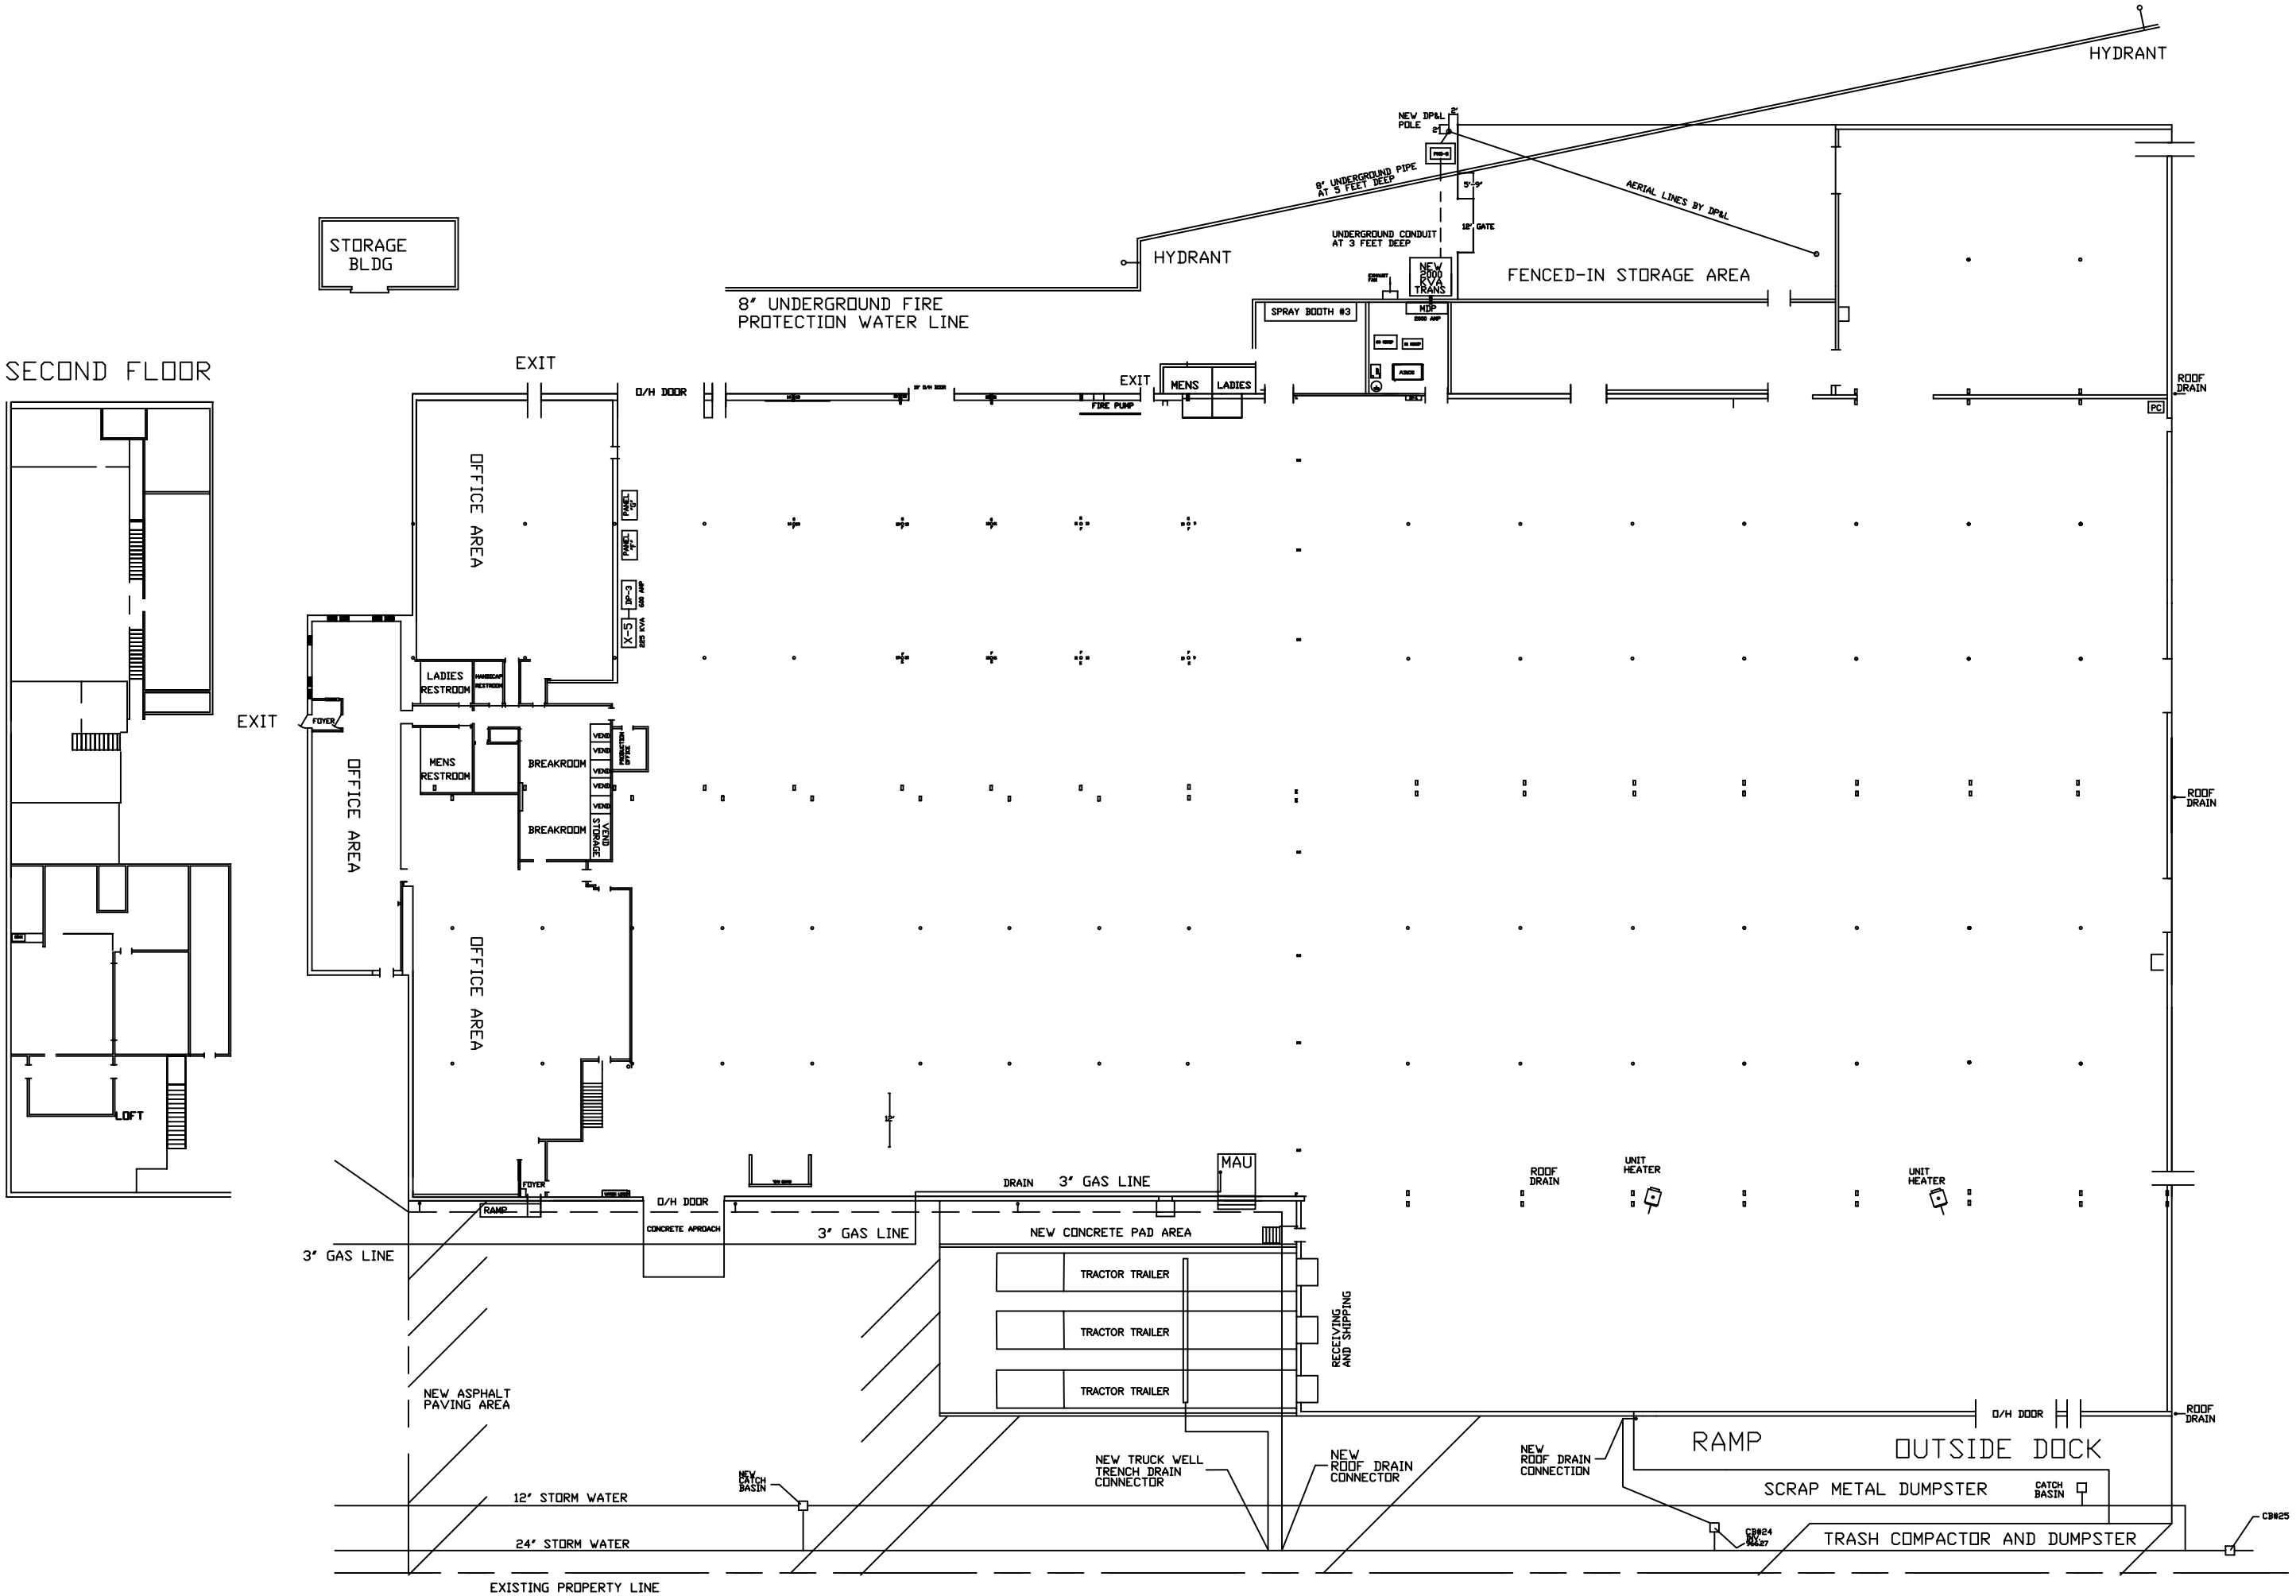
HYDRANT
NEW DP&L POLE
8" UNDERGROUND PIPE AT 5 FEET DEEP
AERIAL LINES BY DP&L
9'-9"
12" GATE
UNDERGROUND CONDUIT AT 3 FEET DEEP
HYDRANT
NEW 2000 KVA TRANS
FENCED-IN STORAGE AREA
8" UNDERGROUND FIRE PROTECTION WATER LINE
SPRAY BOOTH #3
MDP
STORAGE BLDG
SECOND FLOOR
EXIT
O/H DOOR
EXIT
MENS
LADIES
FIRE PUMP
ROOF DRAIN
PC
OFFICE AREA
LADIES RESTROOM
EXIT
FOYER
MENS RESTROOM
BREAKROOM
BREAKROOM
VENDING STORAGE
OFFICE AREA
OFFICE AREA
LOFT
FOYER
RAMP
O/H DOOR
CONCRETE APROACH
DRAIN
3" GAS LINE
MAU
3" GAS LINE
3" GAS LINE
NEW CONCRETE PAD AREA
ROOF DRAIN
UNIT HEATER
UNIT HEATER
TRACTOR TRAILER
TRACTOR TRAILER
TRACTOR TRAILER
RECEIVING AND SHIPPING
NEW ASPHALT PAVING AREA
O/H DOOR
ROOF DRAIN
RAMP
OUTSIDE DOCK
NEW CATCH BASIN
NEW TRUCK WELL TRENCH DRAIN CONNECTOR
NEW ROOF DRAIN CONNECTOR
NEW ROOF DRAIN CONNECTION
SCRAP METAL DUMPSTER
CATCH BASIN
12" STORM WATER
24" STORM WATER
CB#24
CB#25
TRASH COMPACTOR AND DUMPSTER
EXISTING PROPERTY LINE